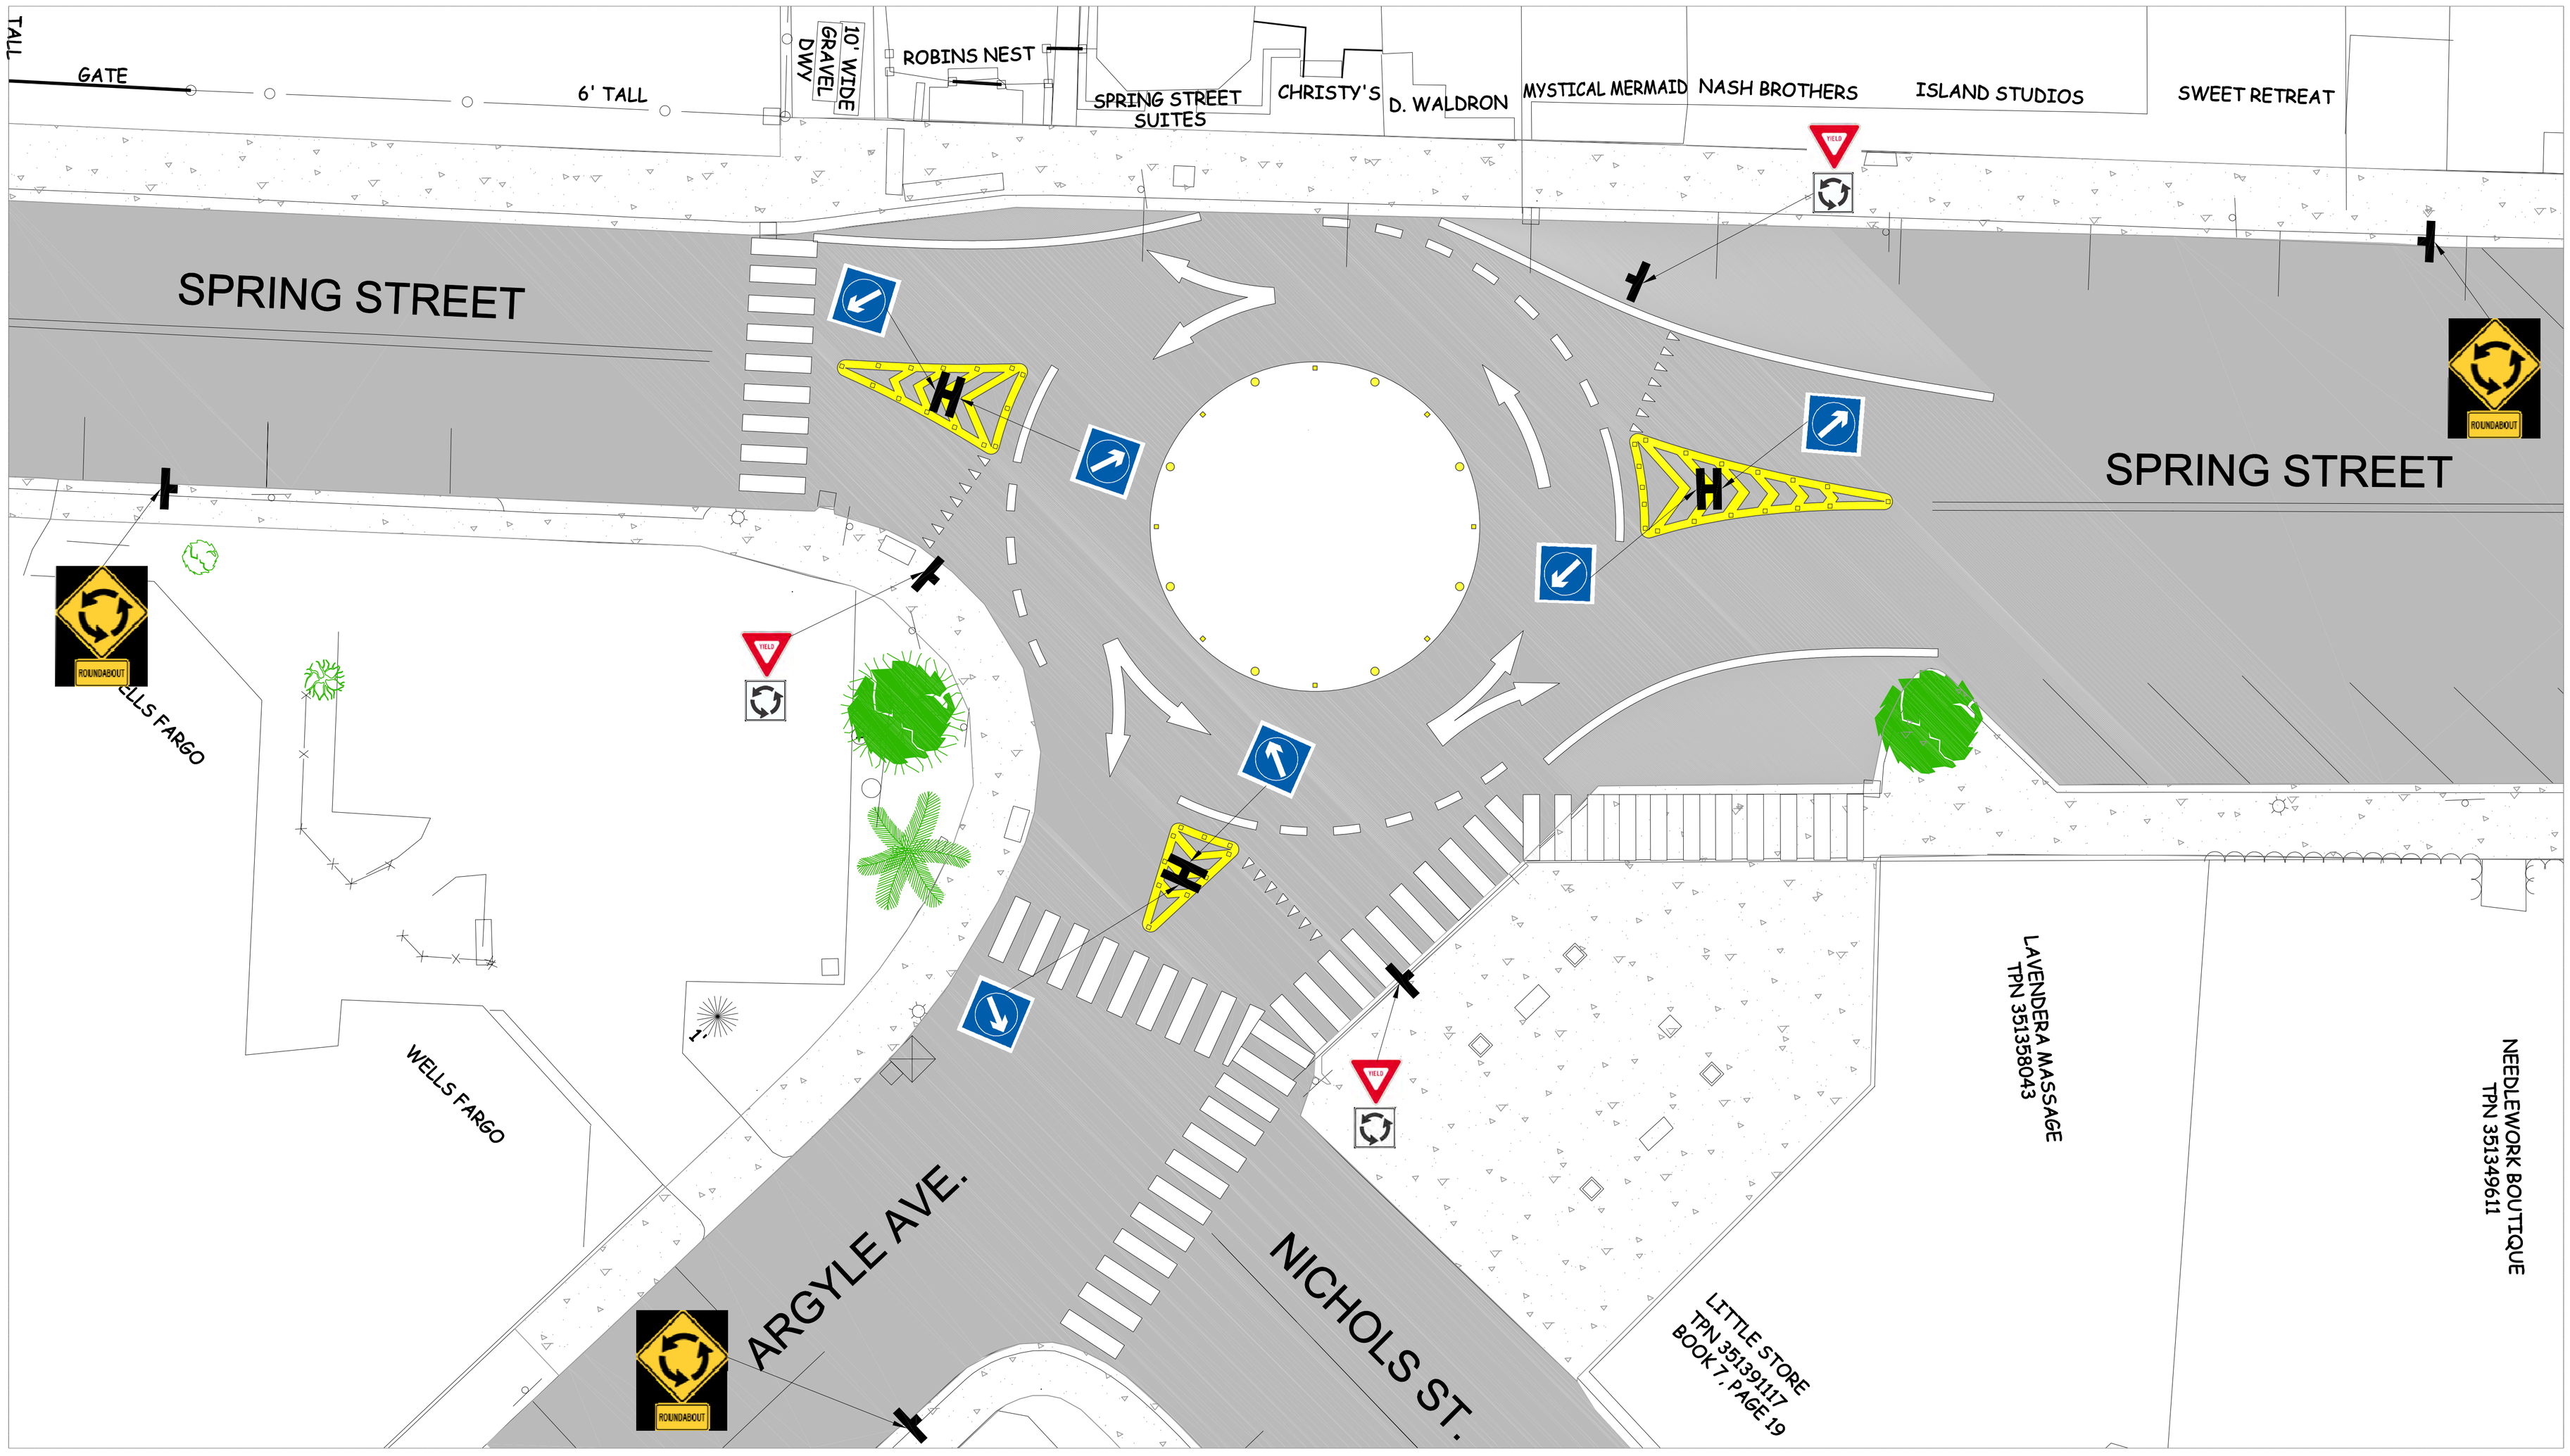

REV	DATE	BY	DESCRIPTION

TOWN OF FRIDAY HARBOR
PO Box 216
Friday Harbor, WA 98250
(360) 378-2390

DESIGNED:	
DRAWN:	
CHECKED:	
QA/QC:	
CONSTRUCTABILITY:	

PRELIMINARY – NOT FOR CONSTRUCTION

0 1/2 1 2

THIS BAR IS 2 INCHES AT FULL SCALE. IF NOT 2 INCHES, THEN SCALE ACCORDINGLY.

SCALE

HORIZONTAL: 1"=10' 0"

VERTICAL: 1"=10' 0"

SPRING STREET PAINTED ROUNDABOUT
PUBLIC WORKS DEPARTMENT

PAINTED ROUNDABOUT
EXHIBIT DRAWING

PROJECT NUMBER

DRAWING NUMBER
N/A

SHEET NUMBER
1 OF 1